


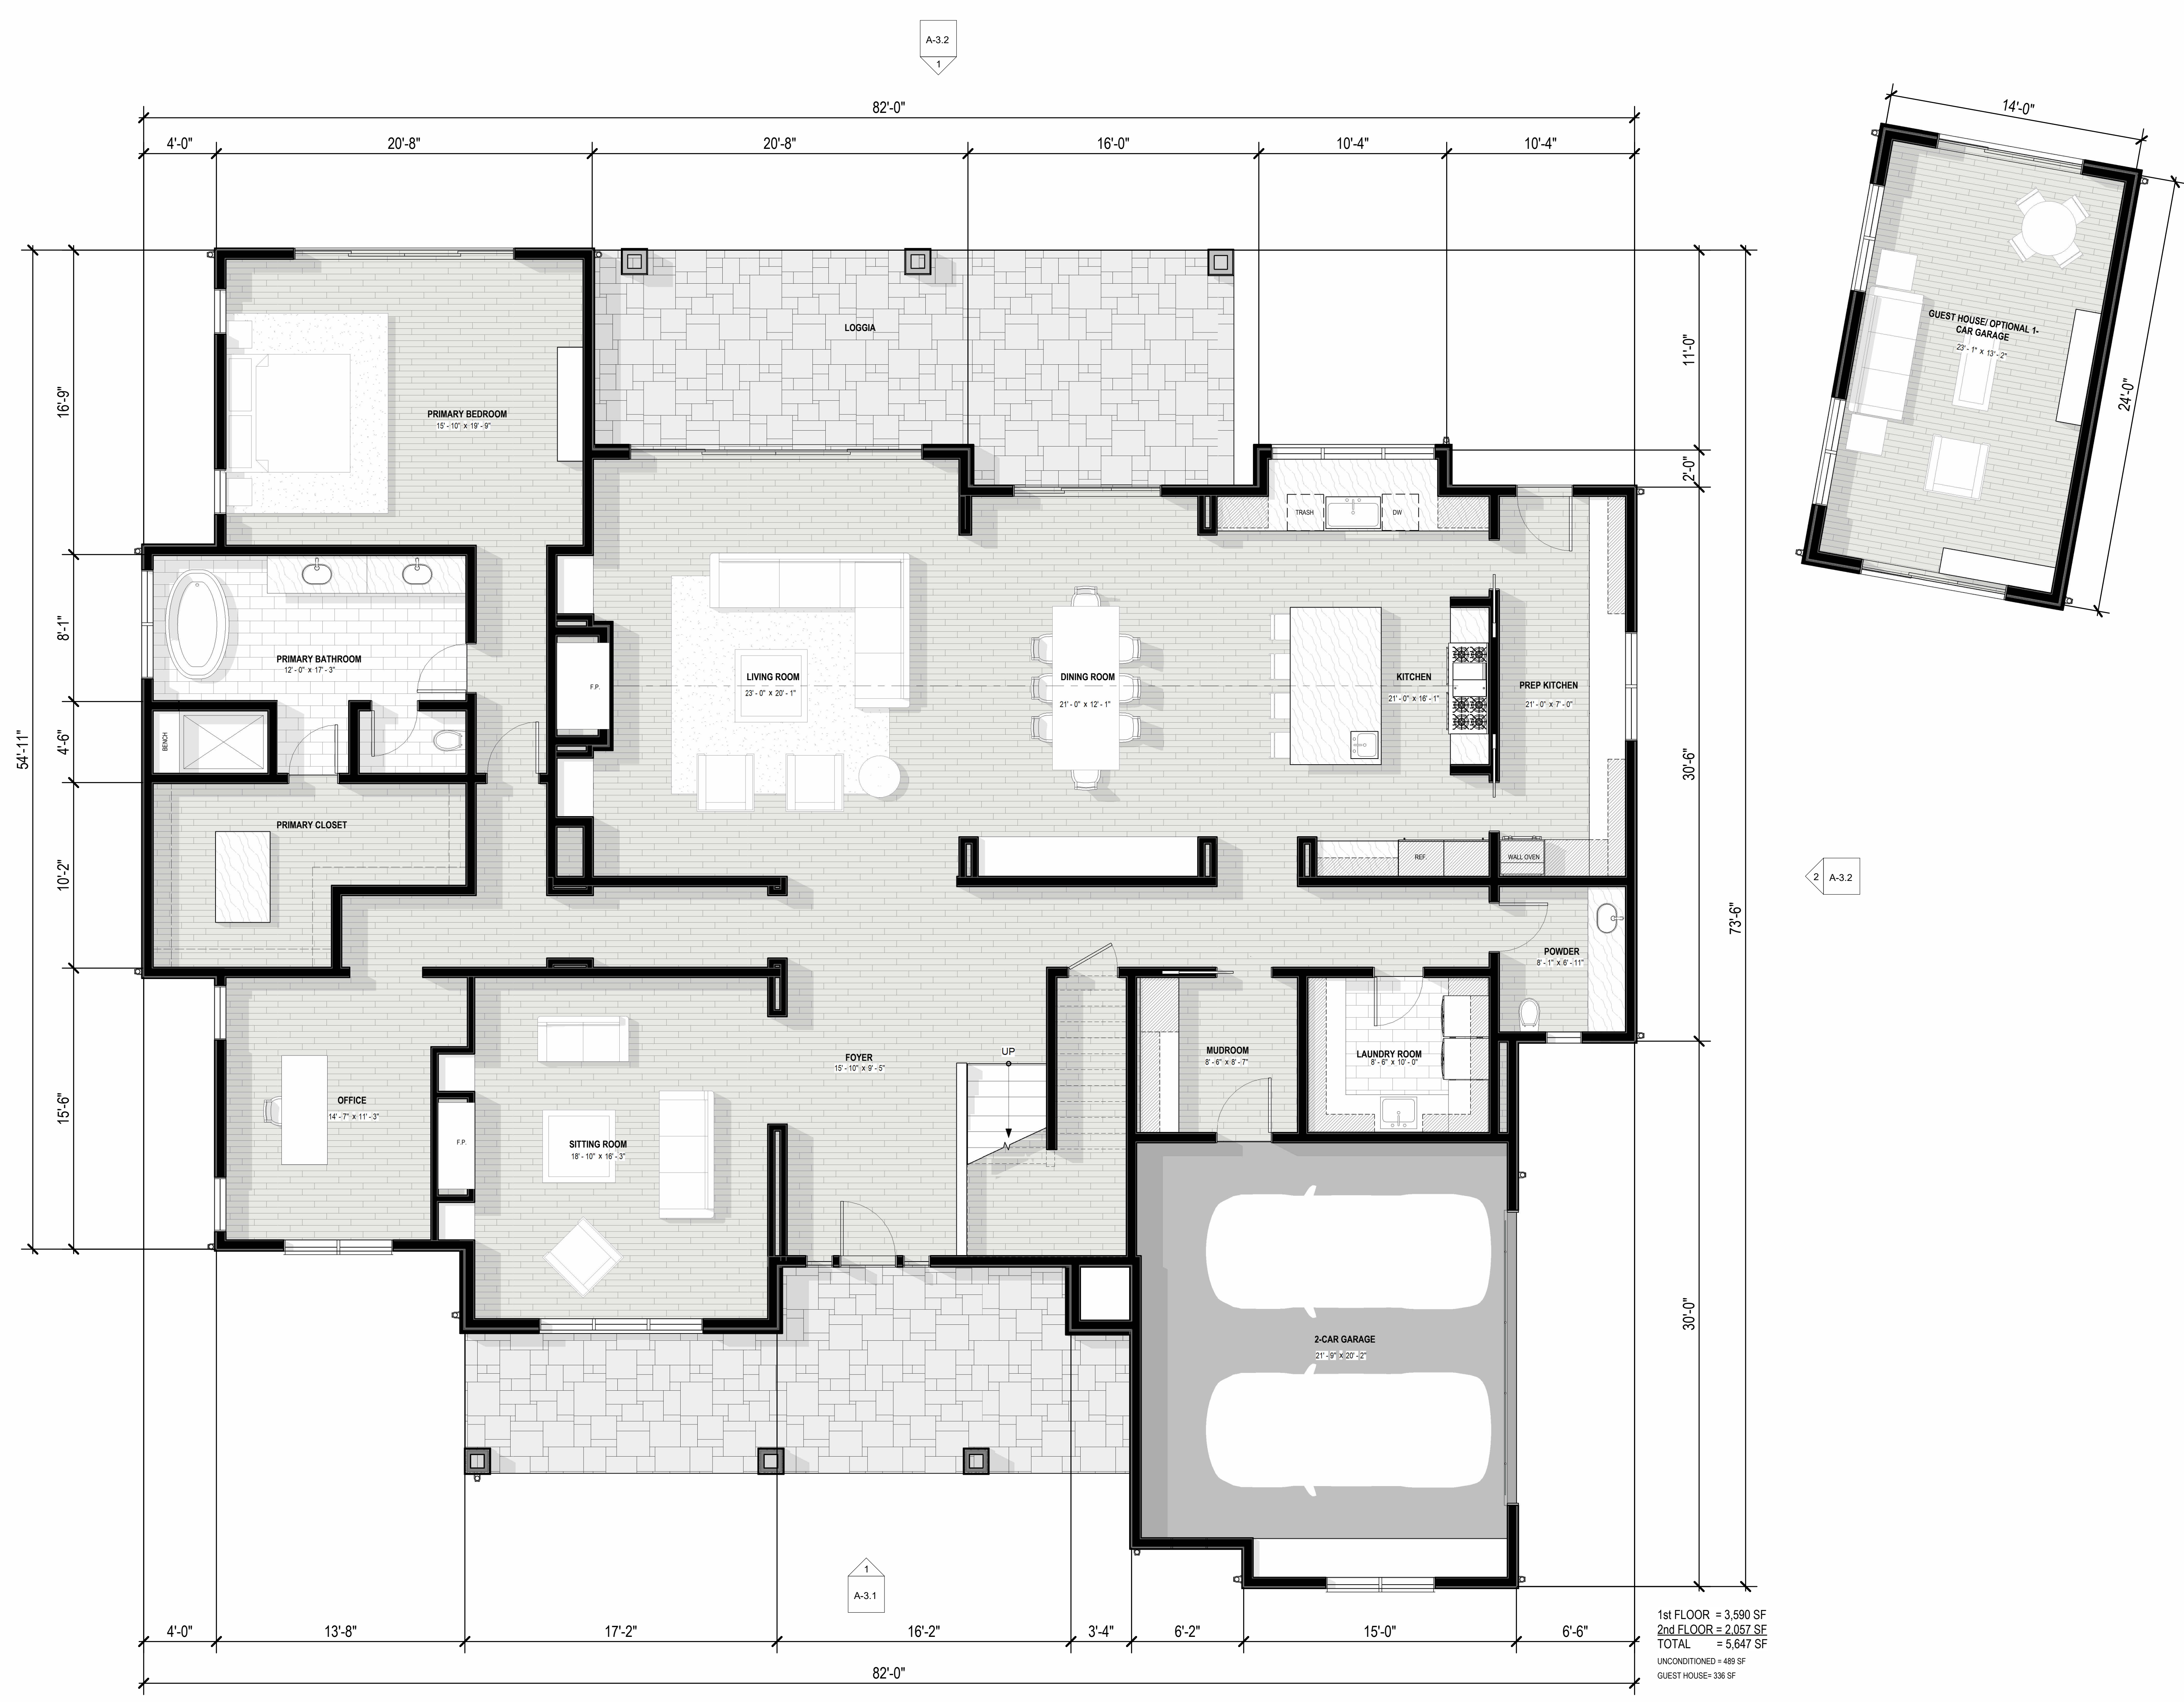

1 FIRST LEVEL FLOOR PLAN

00 02 04 08 FEET

1/4" = 1'-0"

S
N




1 SECOND LEVEL FLOOR

00 02 04 08 FEET

1/4" = 1'-0"

Compass rose showing North (N) and South (S).

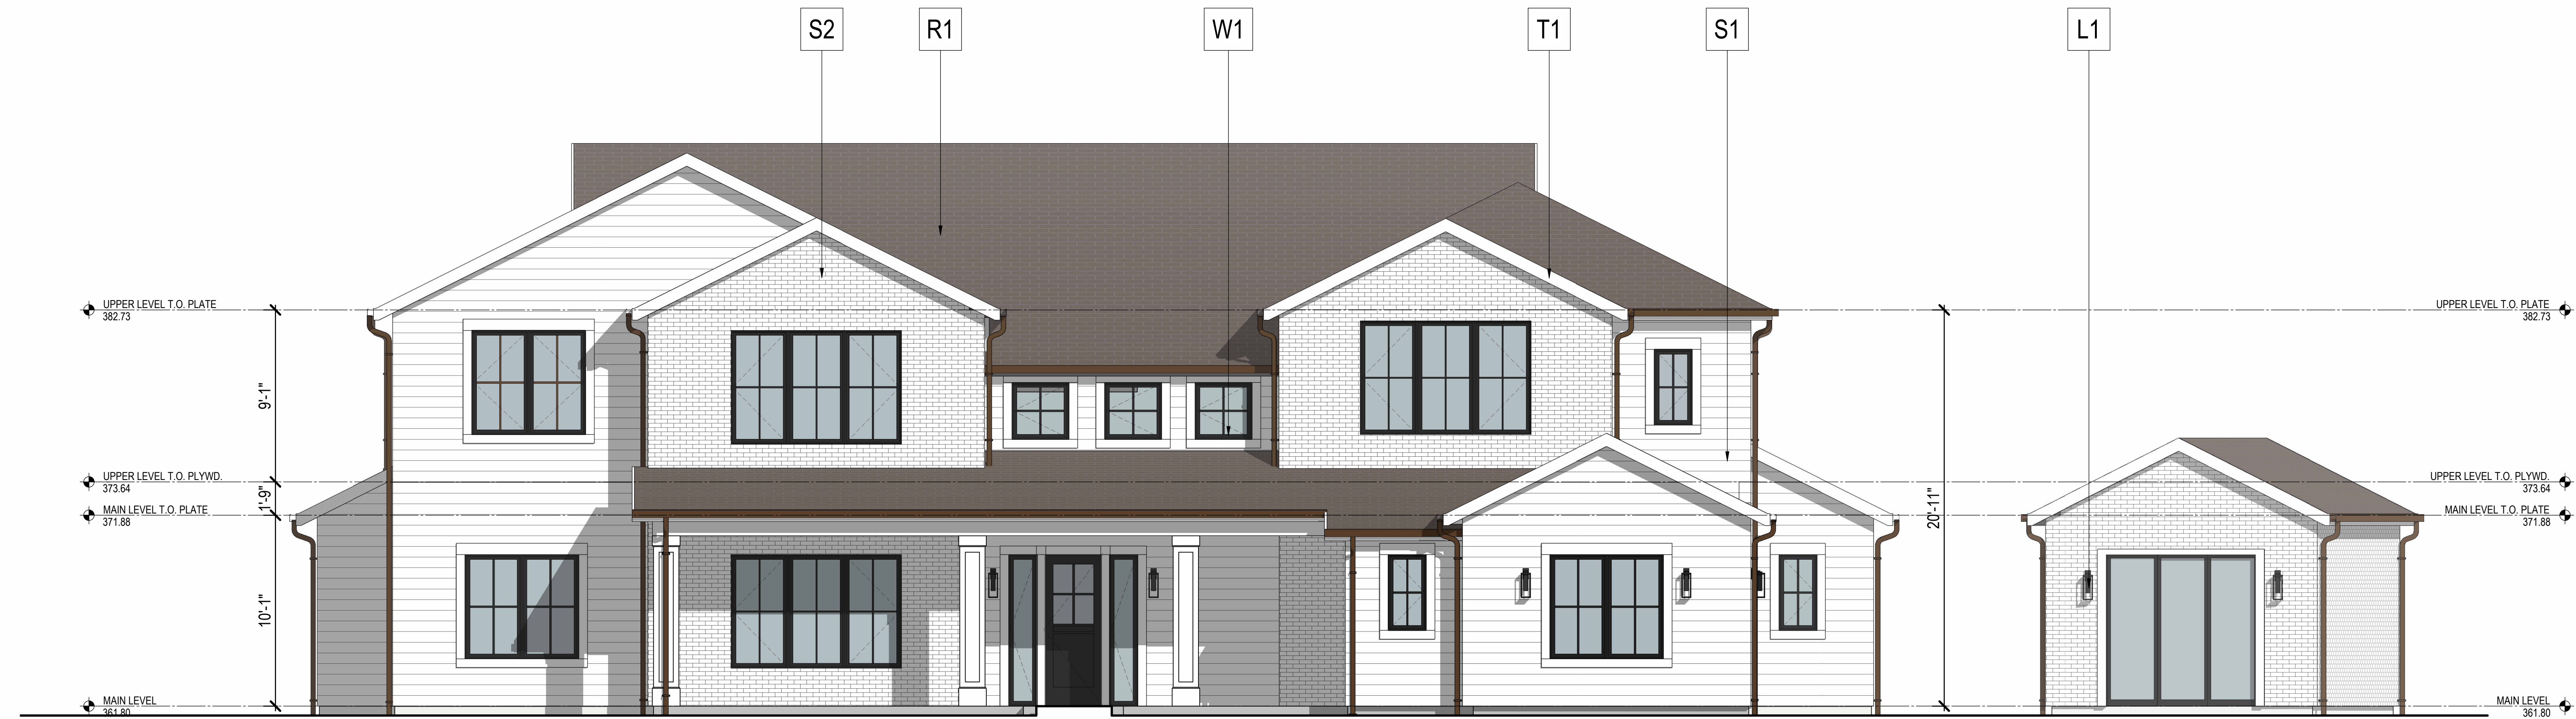

1 EAST ELEVATION
00 02 04 08 FEET 1/4" = 1'-0"




2 SOUTH ELEVATION
00 02 04 08 FEET 1/4" = 1'-0"

S1 SIDING
STUCCO SIDING
COLOR: OFF-WHITE



S2 SIDING
WHITE WASHED
BRICK VENEER

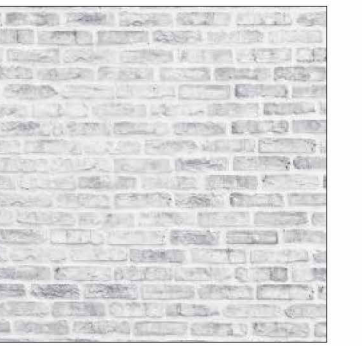

W1 WINDOWS & DOORS
ALUM. CLAD WINDOWS / DOORS
COLOR: DARK BRONZE



R1 ROOFING
ASPHALT SHINGLE
COLOR: BROWN



L1 LIGHTING
TROY LIGHTING BOHEN
WALL SCONCE
COLOR: BRONZE



T1 TRIM & BEAMS
CEDAR
PAINT
COLOR: OFF WHITE



MATERIAL AND COLOR PALETTE

EXTERIOR ELEVATION MATERIAL LEGEND NOTES:

1. ALL EXTERIOR MATERIALS & COLORS ARE SUBJECT TO APPROVAL BY THE ARCHITECT AT THE ON-SITE MOCK-UP. NOTIFY ARCHITECT FOR REVIEW PRIOR TO CONTACTING DESIGN REVIEW.



LEFT COAST
ARCHITECTURE



BRANAGH

LOT 13

JANUARY, 2026
IRONWOOD PLACE,
ALAMO, CA


EXTERIOR
ELEVATIONS

A-3.1



1 WEST ELEVATION


00 02 04 08 FEET 1/4" = 1'-0"

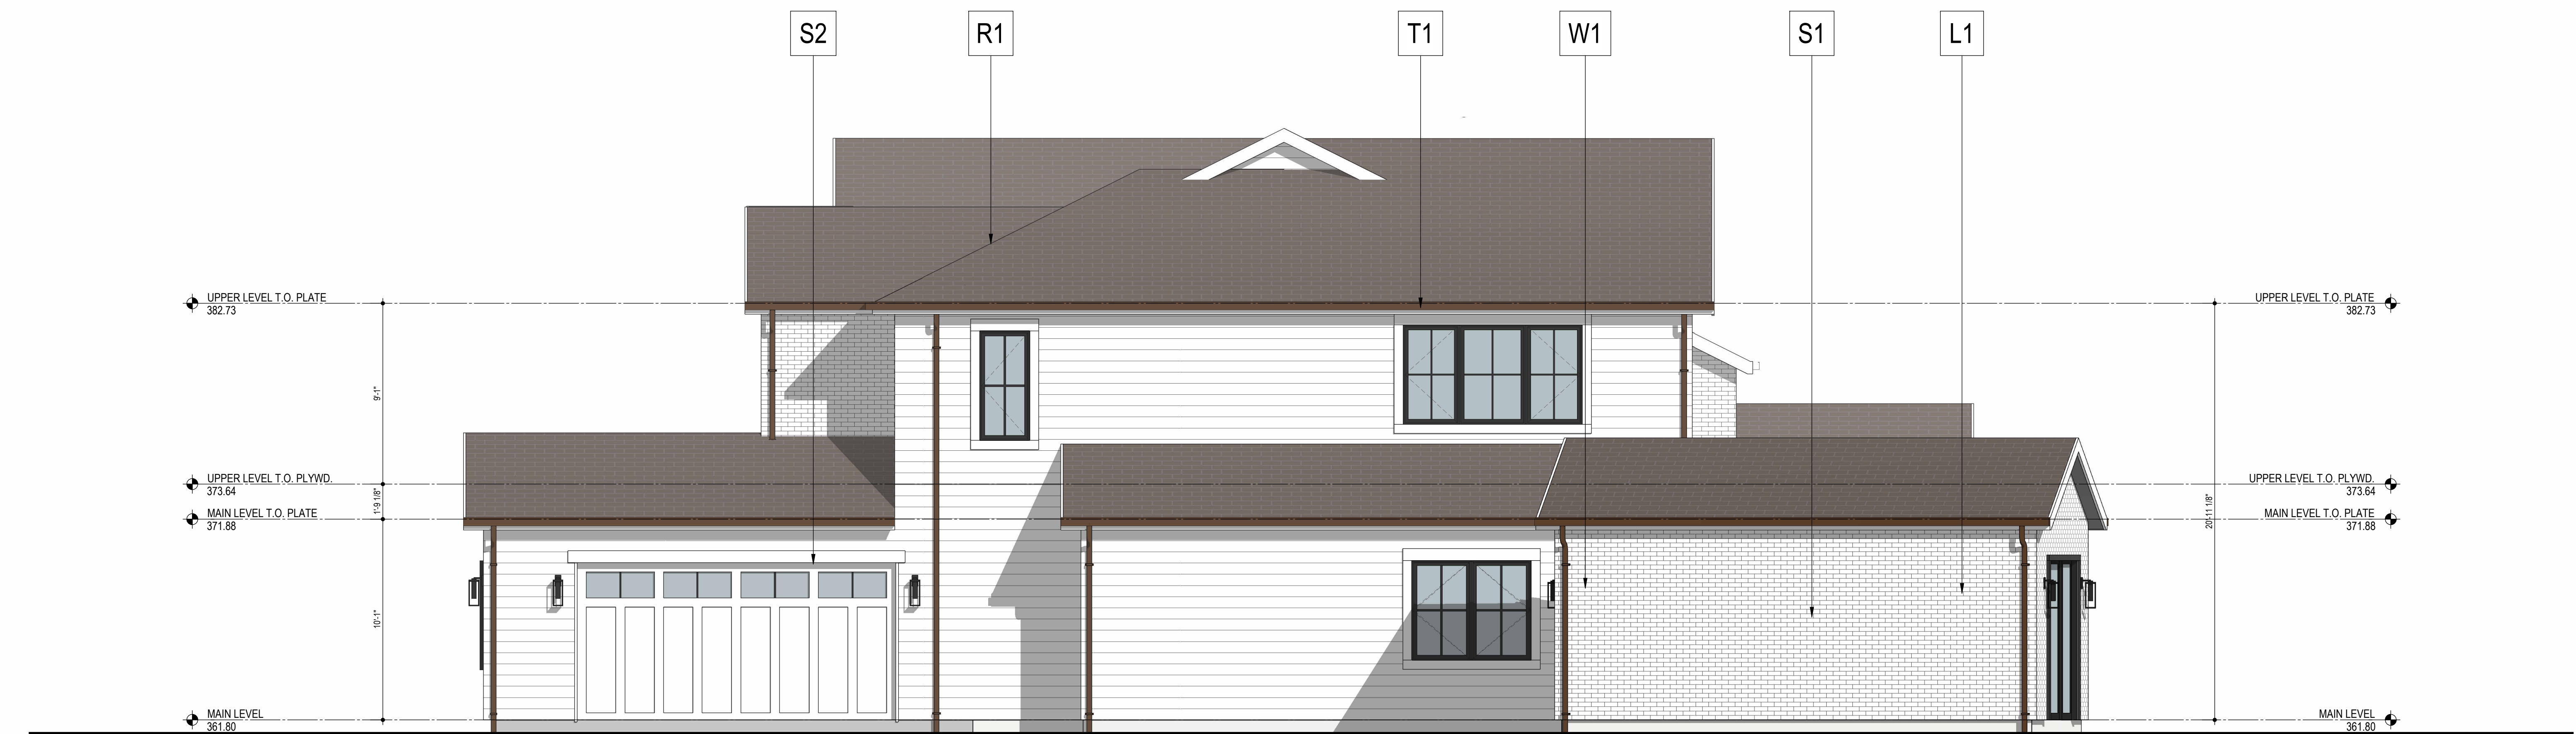


2 NORTH ELEVATION

00 02 04 08 FEET 1/4" = 1'-0"


S1 SIDING
STUCCO SIDING
COLOR: OFF-WHITE

 

S2 SIDING
WHITE WASHED
BRICK VENEER

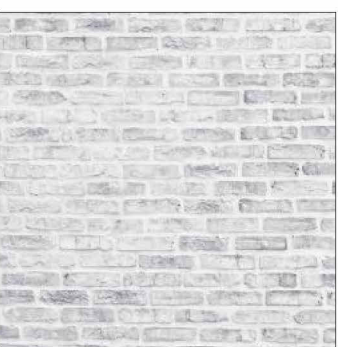

W1 WINDOWS & DOORS
ALUM. CLAD WINDOWS / DOORS
COLOR: DARK BRONZE

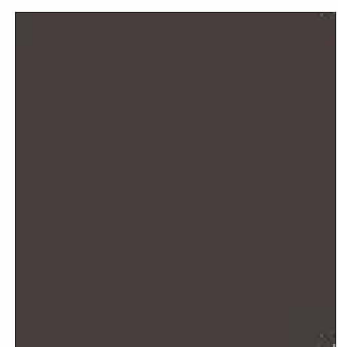


R1 ROOFING
ASPHALT SHINGLE
COLOR: BROWN



L1 LIGHTING
TROY LIGHTING BOHEN
WALL SCONCE
COLOR: BRONZE



T1 TRIM & BEAMS
CEDAR
PAINT
COLOR: OFF WHITE

 

MATERIAL AND COLOR PALETTE

EXTERIOR ELEVATION MATERIAL LEGEND NOTES:

1. ALL EXTERIOR MATERIALS & COLORS ARE SUBJECT TO APPROVAL BY THE ARCHITECT AT THE ON-SITE MOCK-UP. NOTIFY ARCHITECT FOR REVIEW PRIOR TO CONTACTING DESIGN REVIEW.



LEFT COAST
ARCHITECTURE



BRANAGH

LOT 13

JANUARY, 2026
IRONWOOD PLACE,
ALAMO, CA

EXTERIOR
ELEVATIONS

A-3.2